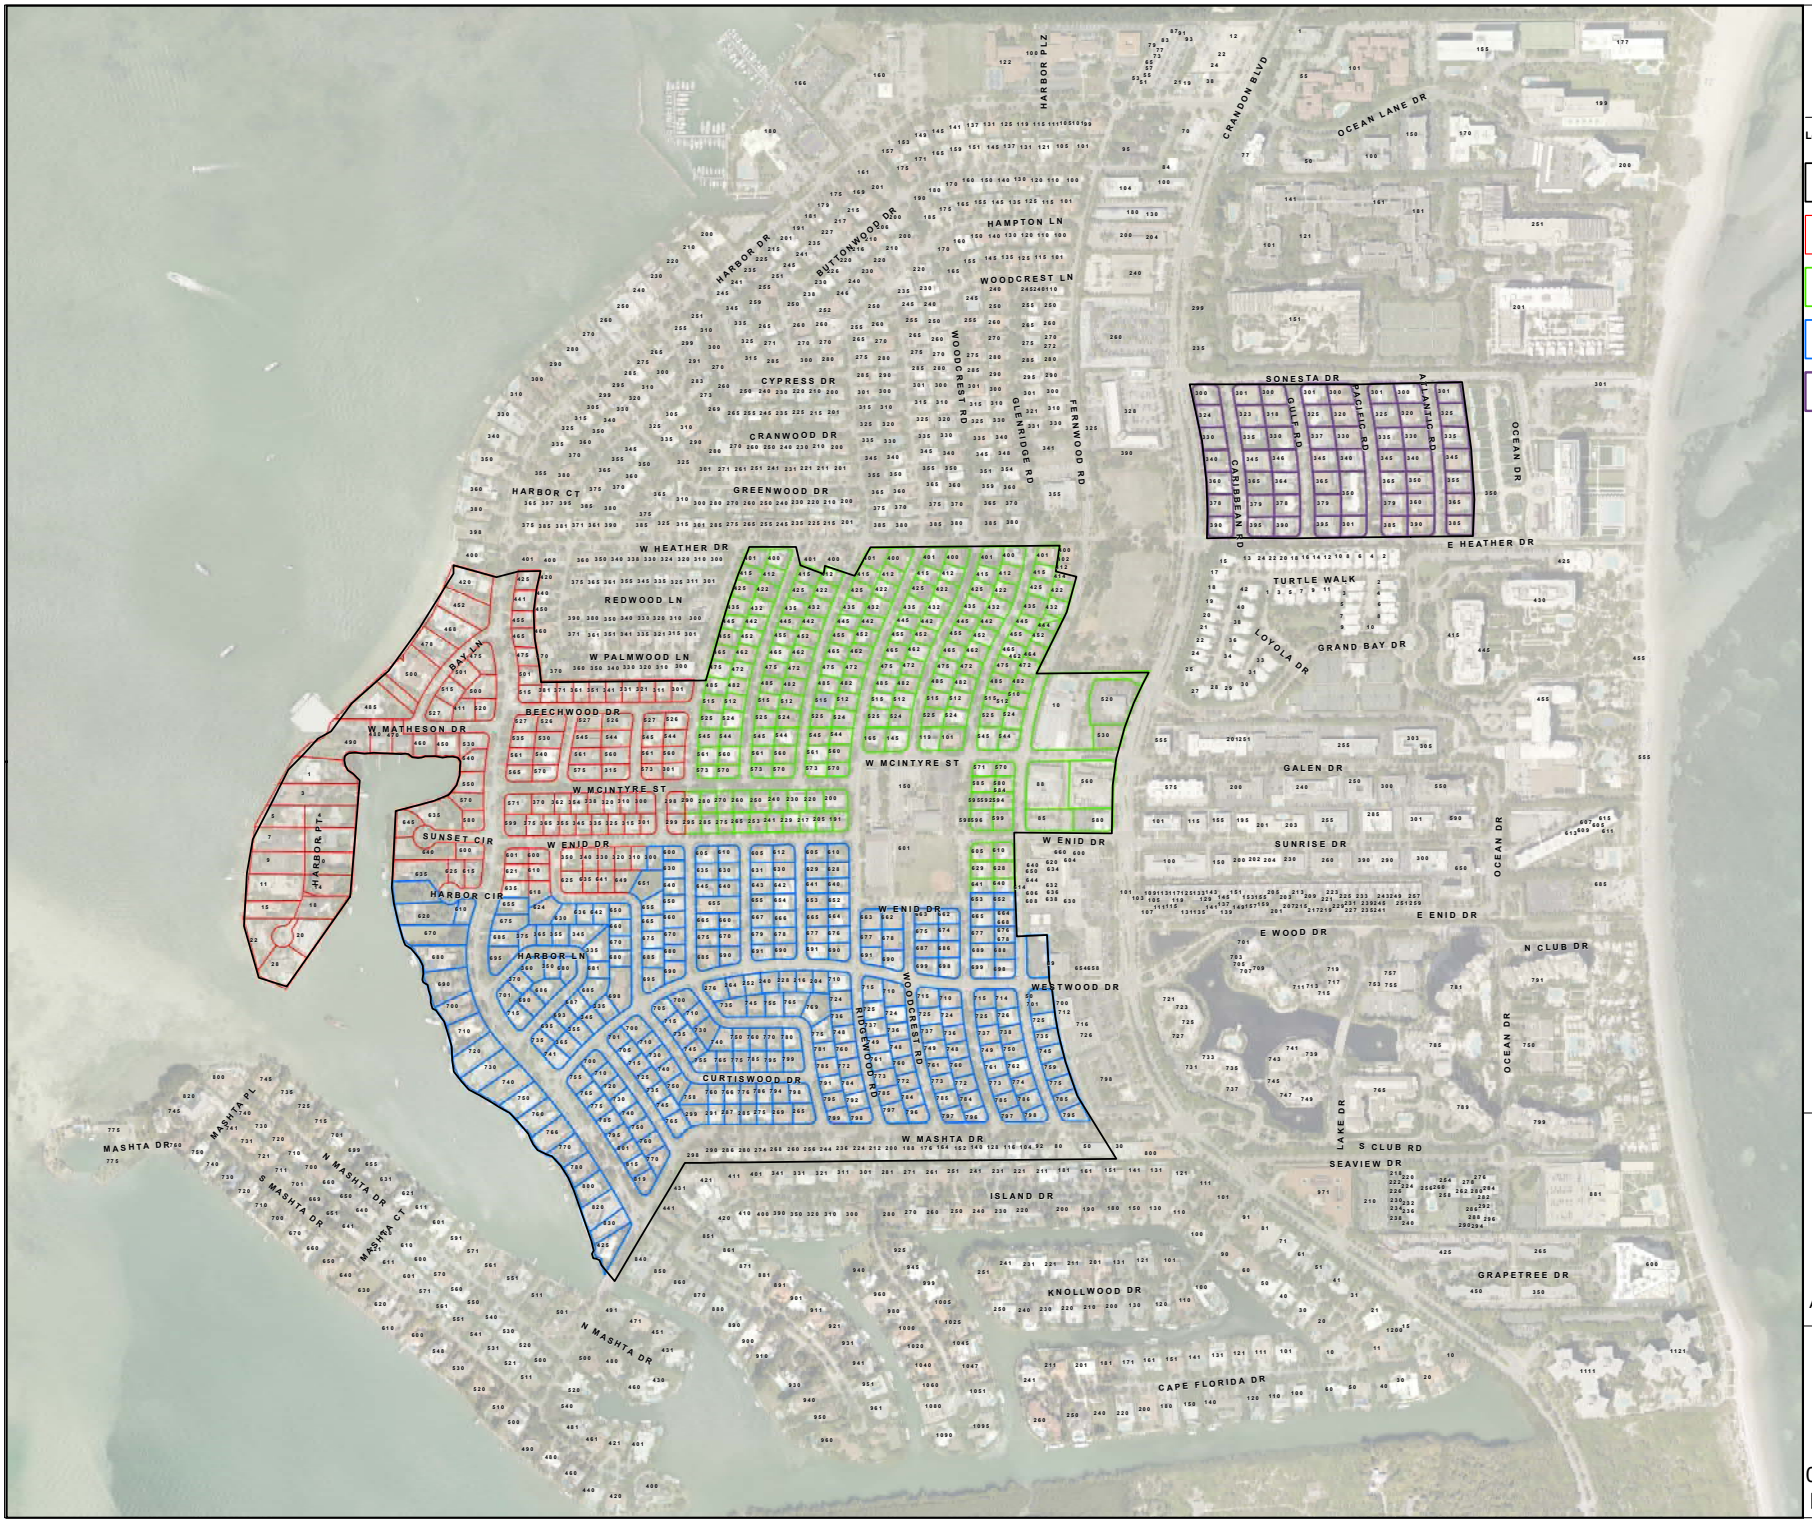

SANITARY SEWER ZONES

WATER-SEWER-REUSE PROJECT
July 2007 - JUNE 30, 2010

VILLAGE OF KEY BISCAYNE, FLORIDA

Legend

- EQCB Extension Areas Miami-Dade County
- ZONE 1: Connection Deadline 12/29/19
- ZONE 2: Connection Deadline 6/30/20
- ZONE 3: Connection Deadline 6/30/20
- ZONE 4: Connection Deadline 9/10/19

Revised Date: 3/26/2018
Drawn by: KK

ALL ELEVATIONS DISPLAYED IN NAVD88

N

1 inch = 194 feet

0 165330 660 Feet